REVISIONS		
DATE	NAME	LIC. No.

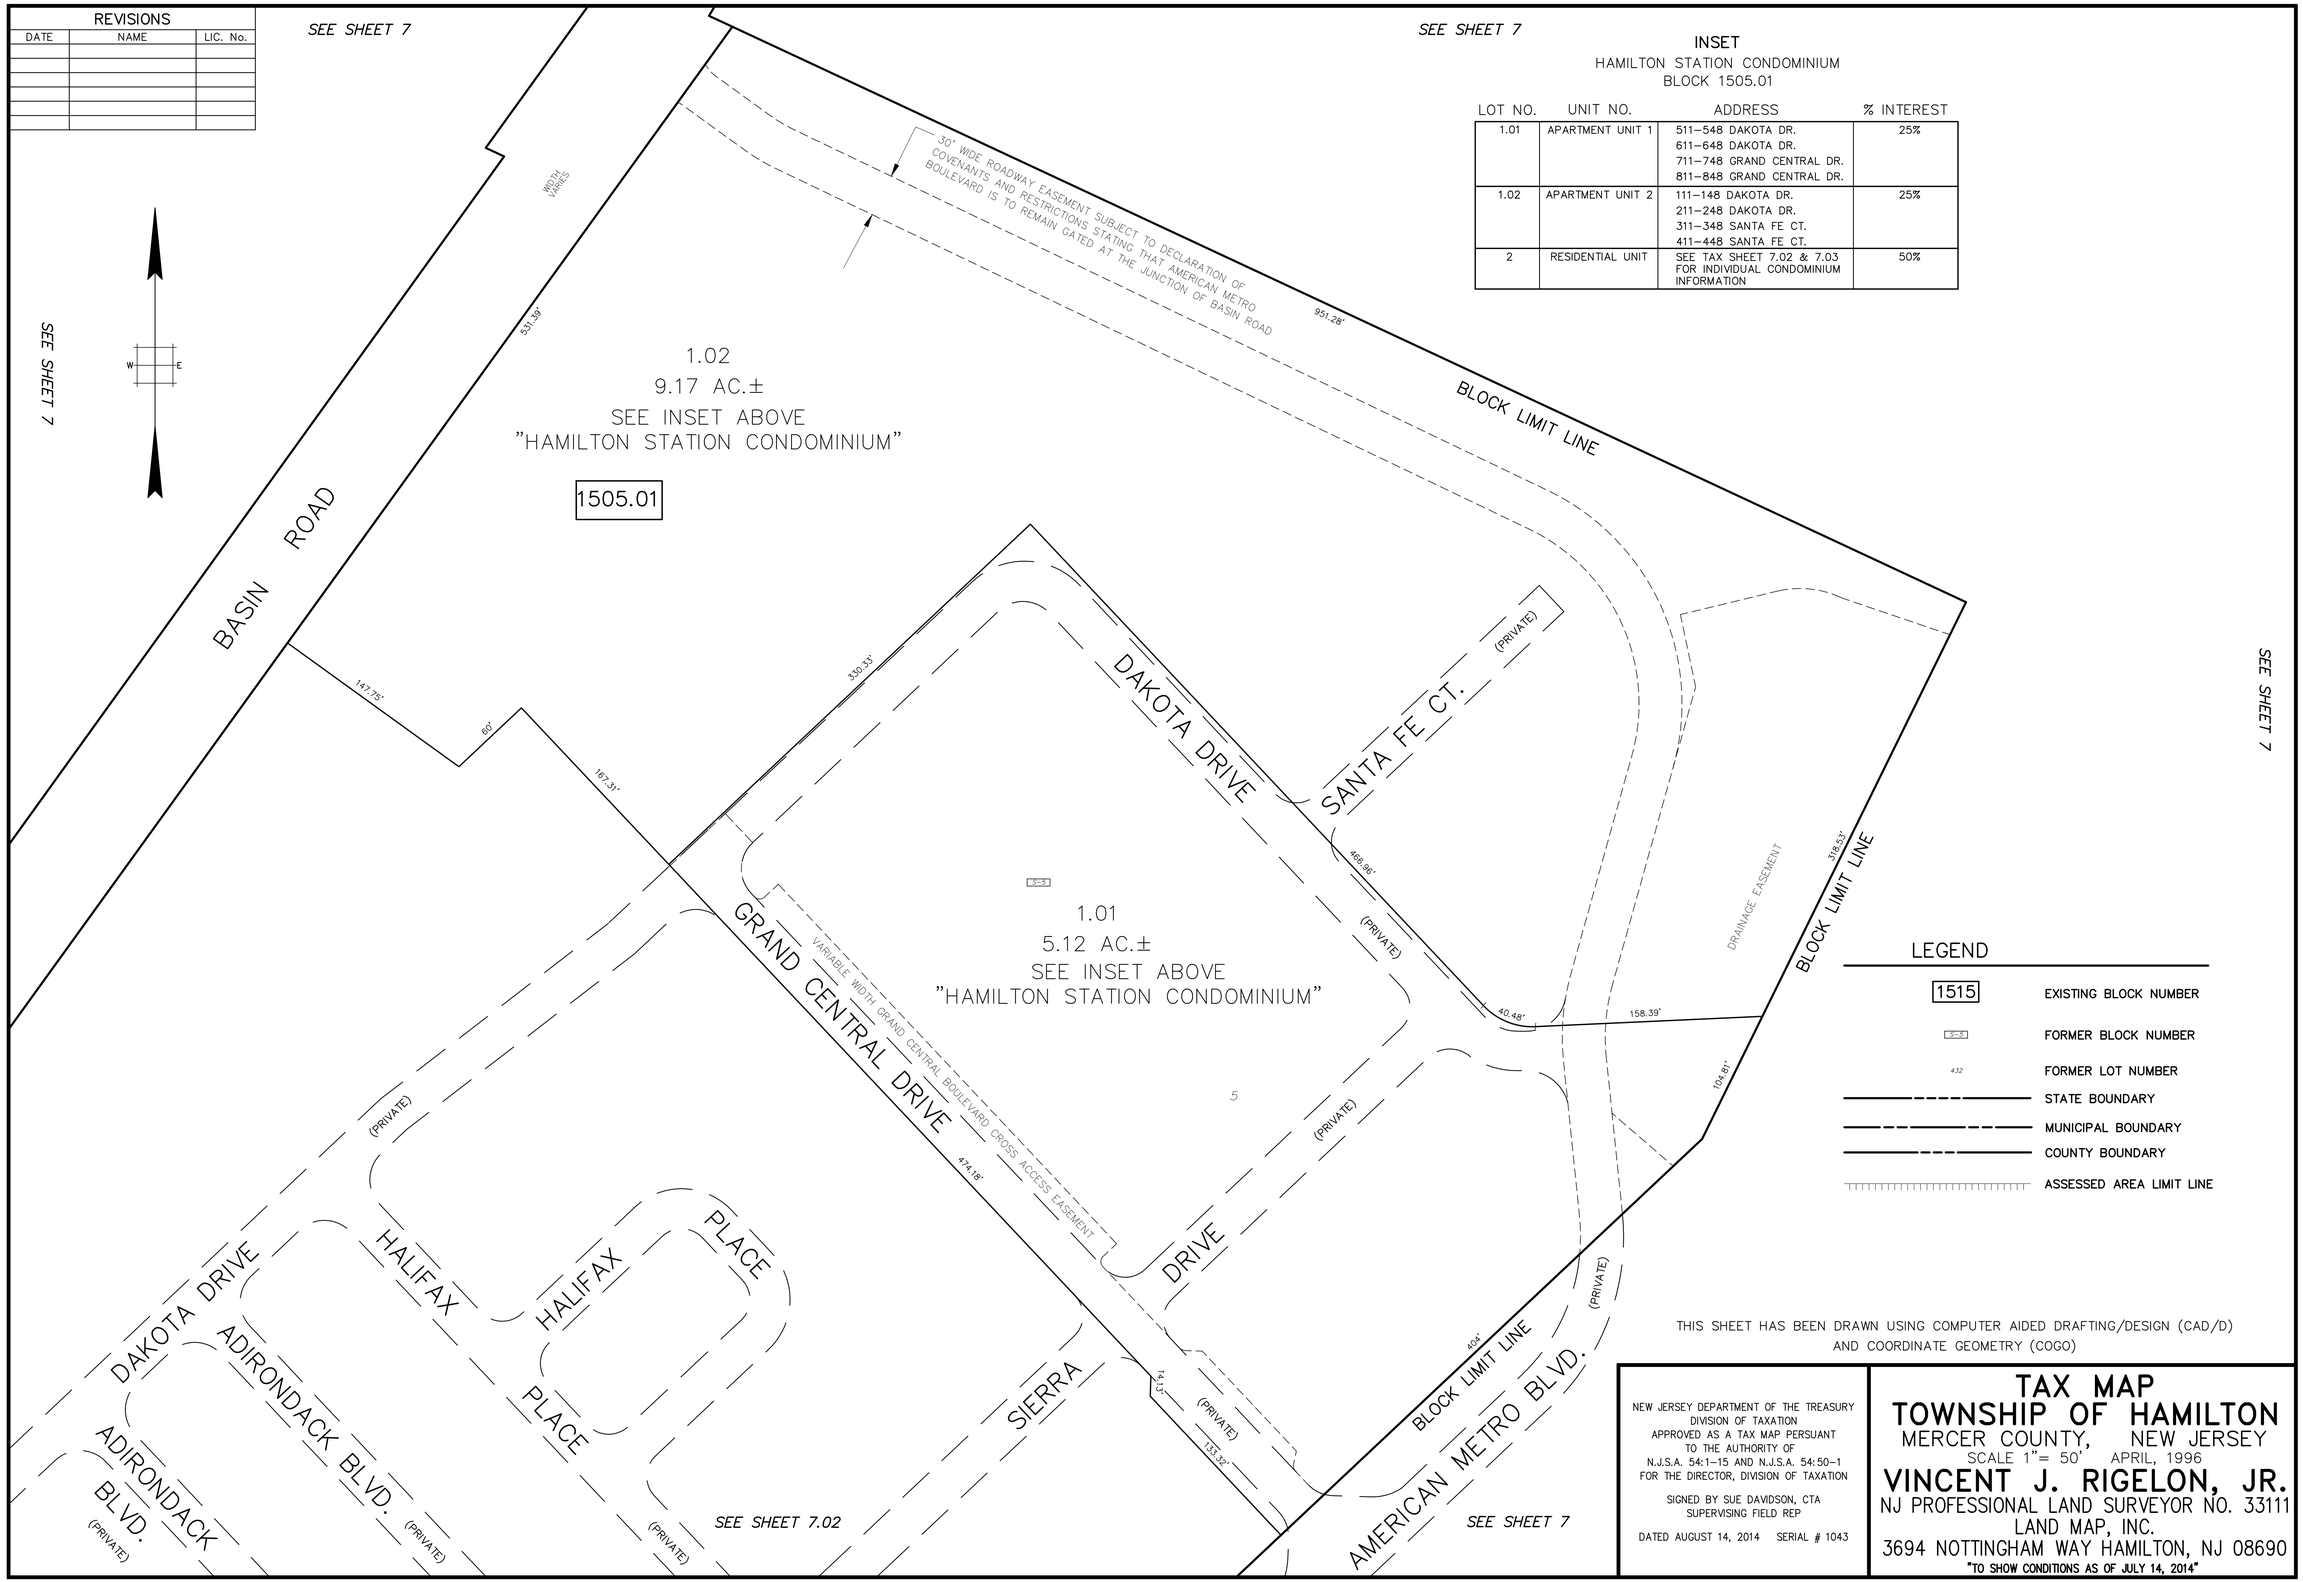

INSET

HAMILTON STATION CONDOMINIUM
BLOCK 1505.01

LOT NO.	UNIT NO.	ADDRESS	% INTEREST
1.01	APARTMENT UNIT 1	511–548 DAKOTA DR. 611–648 DAKOTA DR. 711–748 GRAND CENTRAL DR. 811–848 GRAND CENTRAL DR.	25%
1.02	APARTMENT UNIT 2	111–148 DAKOTA DR. 211–248 DAKOTA DR. 311–348 SANTA FE CT. 411–448 SANTA FE CT.	25%
2	RESIDENTIAL UNIT	SEE TAX SHEET 7.02 & 7.03 FOR INDIVIDUAL CONDOMINIUM INFORMATION	50%

LEGEND

1515	EXISTING BLOCK NUMBER
5-3	FORMER BLOCK NUMBER
432	FORMER LOT NUMBER
	STATE BOUNDARY
	MUNICIPAL BOUNDARY
	COUNTY BOUNDARY
	ASSESSED AREA LIMIT LINE

THIS SHEET HAS BEEN DRAWN USING COMPUTER AIDED DRAFTING/DESIGN (CAD/D) AND COORDINATE GEOMETRY (COGO)

NEW JERSEY DEPARTMENT OF THE TREASURY
DIVISION OF TAXATION
APPROVED AS A TAX MAP PERSUANT
TO THE AUTHORITY OF
N.J.S.A. 54:1–15 AND N.J.S.A. 54:50–1
FOR THE DIRECTOR, DIVISION OF TAXATION

SIGNED BY SUE DAVIDSON, CTA
SUPERVISING FIELD REP

DATED AUGUST 14, 2014 SERIAL # 1043

TAX MAP
TOWNSHIP OF HAMILTON

MERCER COUNTY, NEW JERSEY
SCALE 1"= 50' APRIL, 1996

VINCENT J. RIGELON, JR.
NJ PROFESSIONAL LAND SURVEYOR NO. 33111
LAND MAP, INC.
3694 NOTTINGHAM WAY HAMILTON, NJ 08690

"TO SHOW CONDITIONS AS OF JULY 14, 2014"