REVISIONS		
DATE	NAME	LIC. No.
11/2024	VINCENT J. RIGELON, JR.	33111

HAMILTON CLOCKTOWER CORPORATE CENTER CONDOMINIUM
BLOCK 2173, LOT 17.01

LOT NO.	UNIT NO.	ADDRESS	SQ. FT.
17.06	400	2500 KUSER RD.	87,120
17.03	300	300 CLOCKTOWER DR.	24,100
17.04	200	200 CLOCKTOWER DR.	29,700
17.05	100	100 CLOCKTOWER DR.	32,400

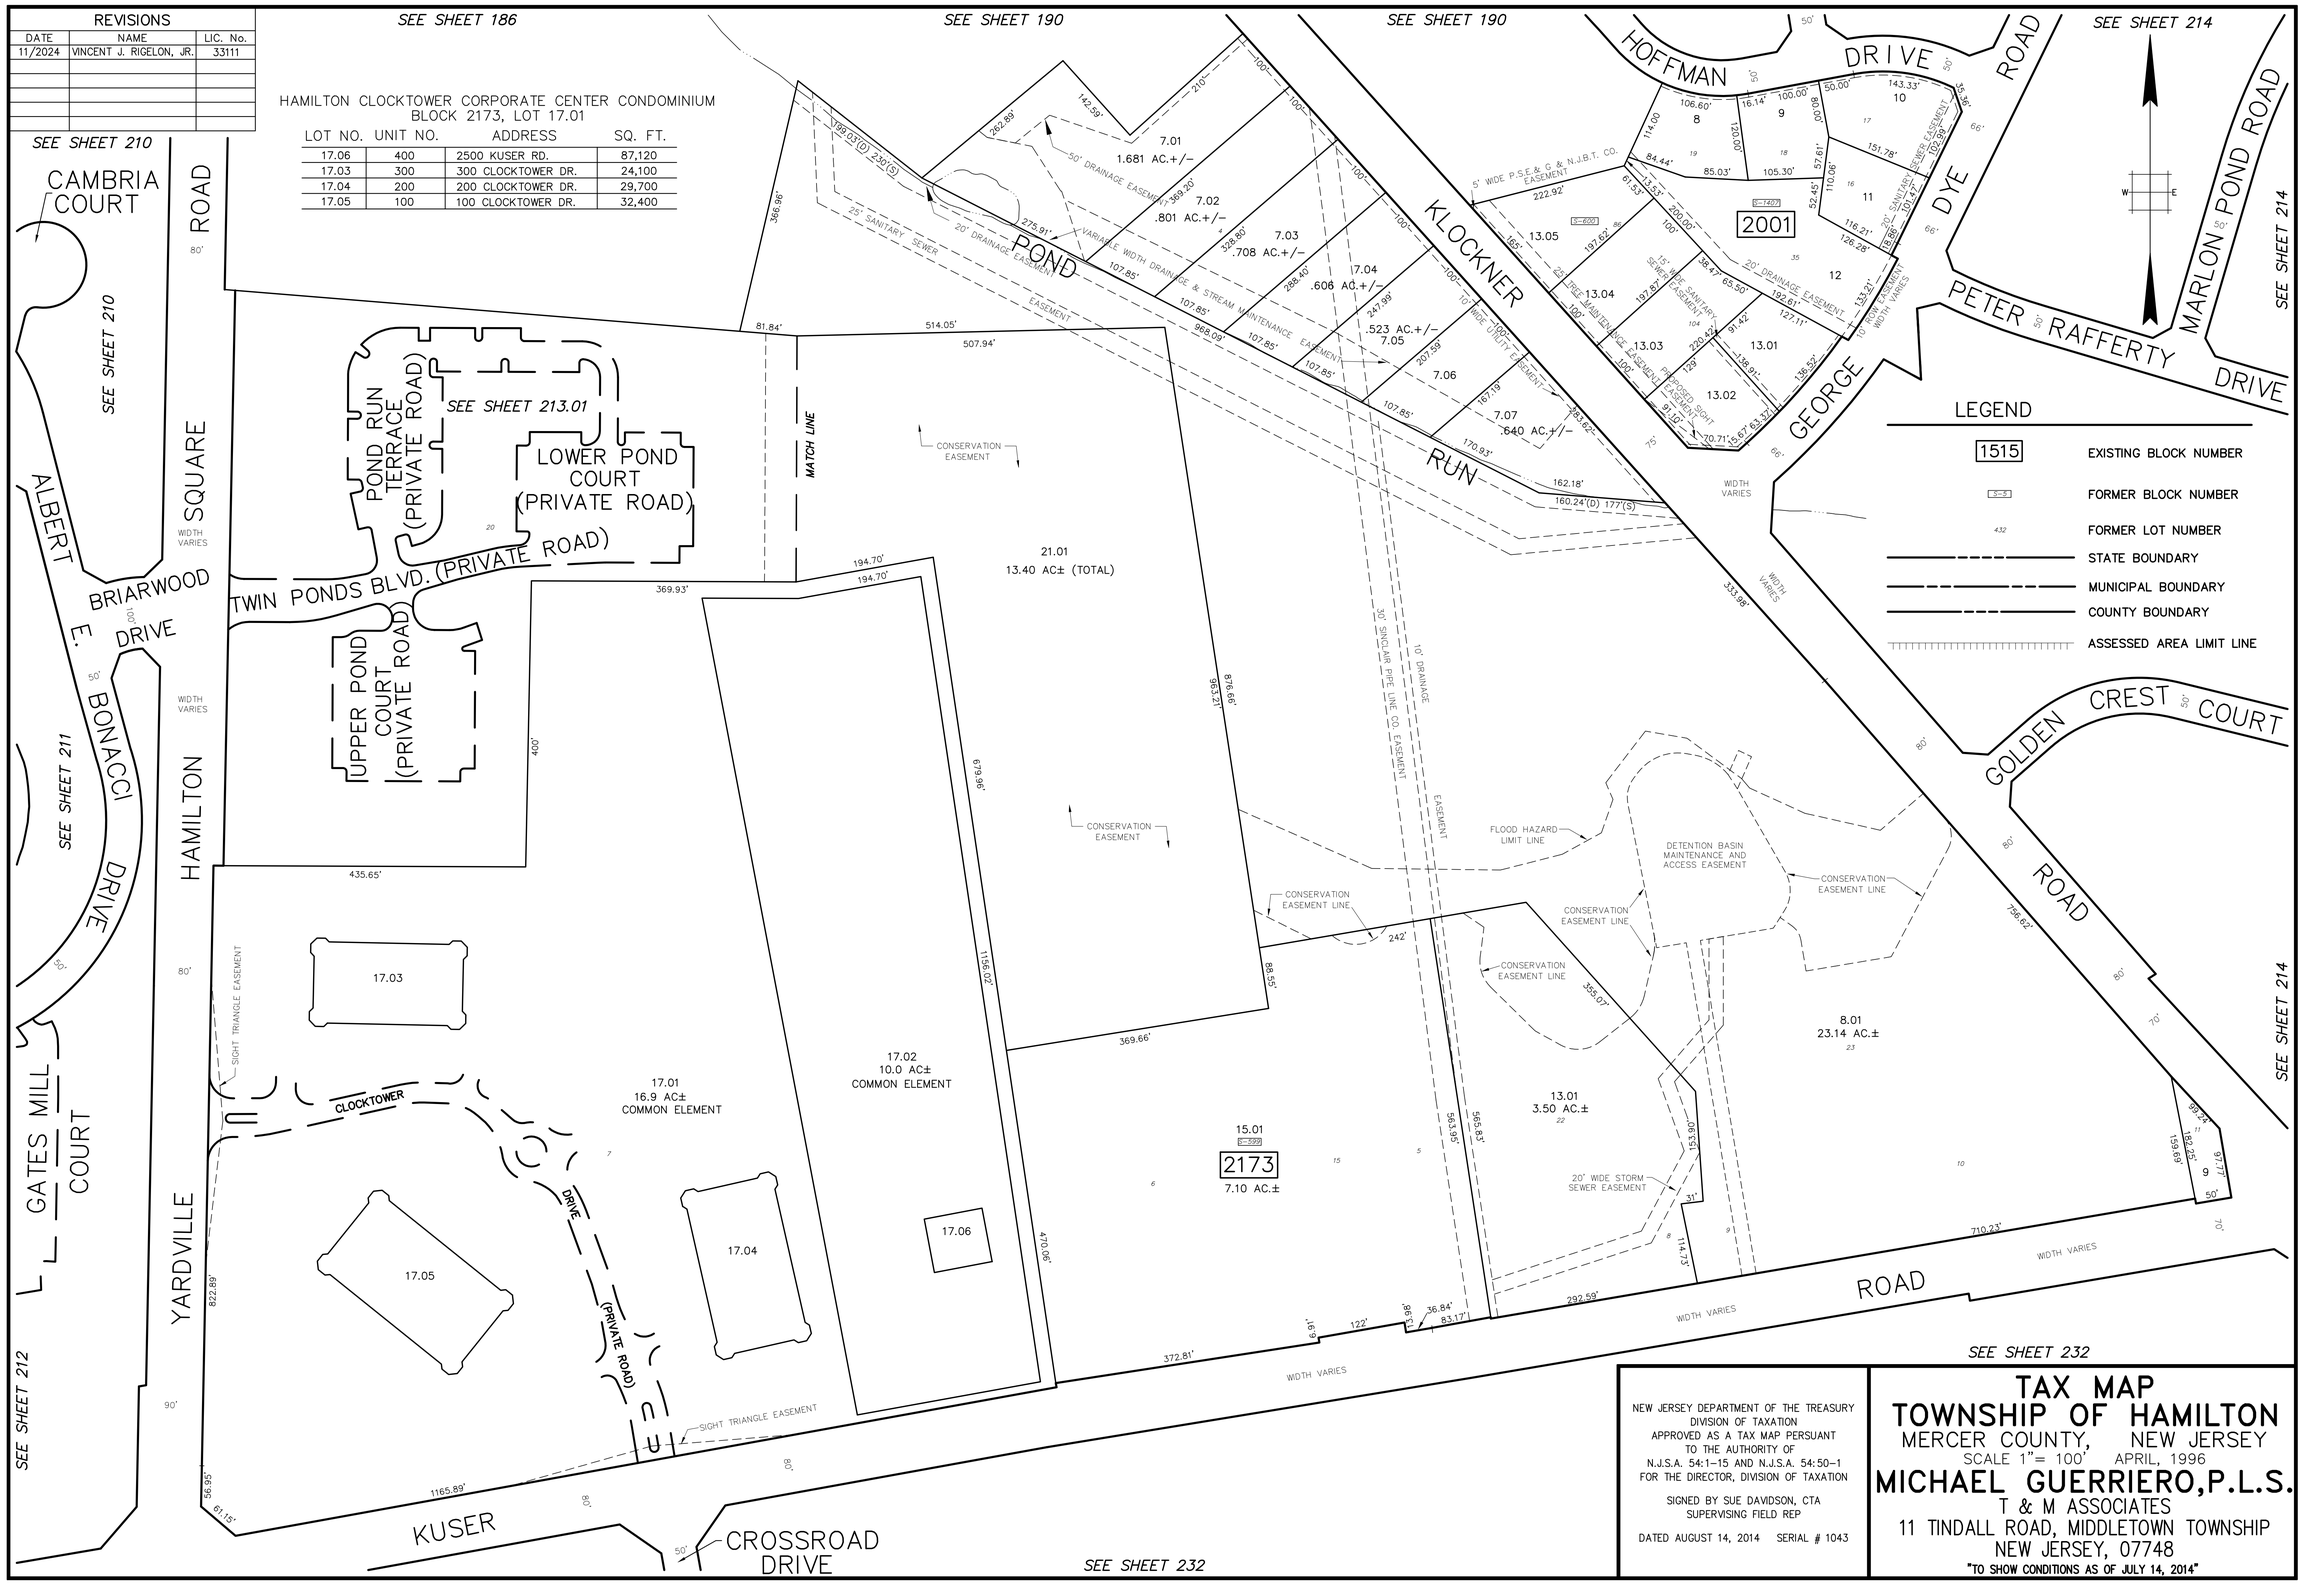

NEW JERSEY DEPARTMENT OF THE TREASURY
DIVISION OF TAXATION
APPROVED AS A TAX MAP PURSUANT
TO THE AUTHORITY OF
N.J.S.A. 54:1-15 AND N.J.S.A. 54:50-1
FOR THE DIRECTOR, DIVISION OF TAXATION

SIGNED BY SUE DAVIDSON, CTA
SUPERVISING FIELD REP

DATED AUGUST 14, 2014 SERIAL # 1043

TAX MAP
TOWNSHIP OF HAMILTON
MERCER COUNTY, NEW JERSEY
SCALE 1"= 100' APRIL, 1996
MICHAEL GUERRIERO,P.L.S.
T & M ASSOCIATES
11 TINDALL ROAD, MIDDLETOWN TOWNSHIP
NEW JERSEY, 07748
"TO SHOW CONDITIONS AS OF JULY 14, 2014"

PLOTTED: 06/12/96
BASE INFO – DCA Rotation: 0°00'00" Base Point: 0,0