REVISIONS		
DATE	NAME	LIC. No.
12/7/2021	VINCENT J. RIGELON, JR.	33111

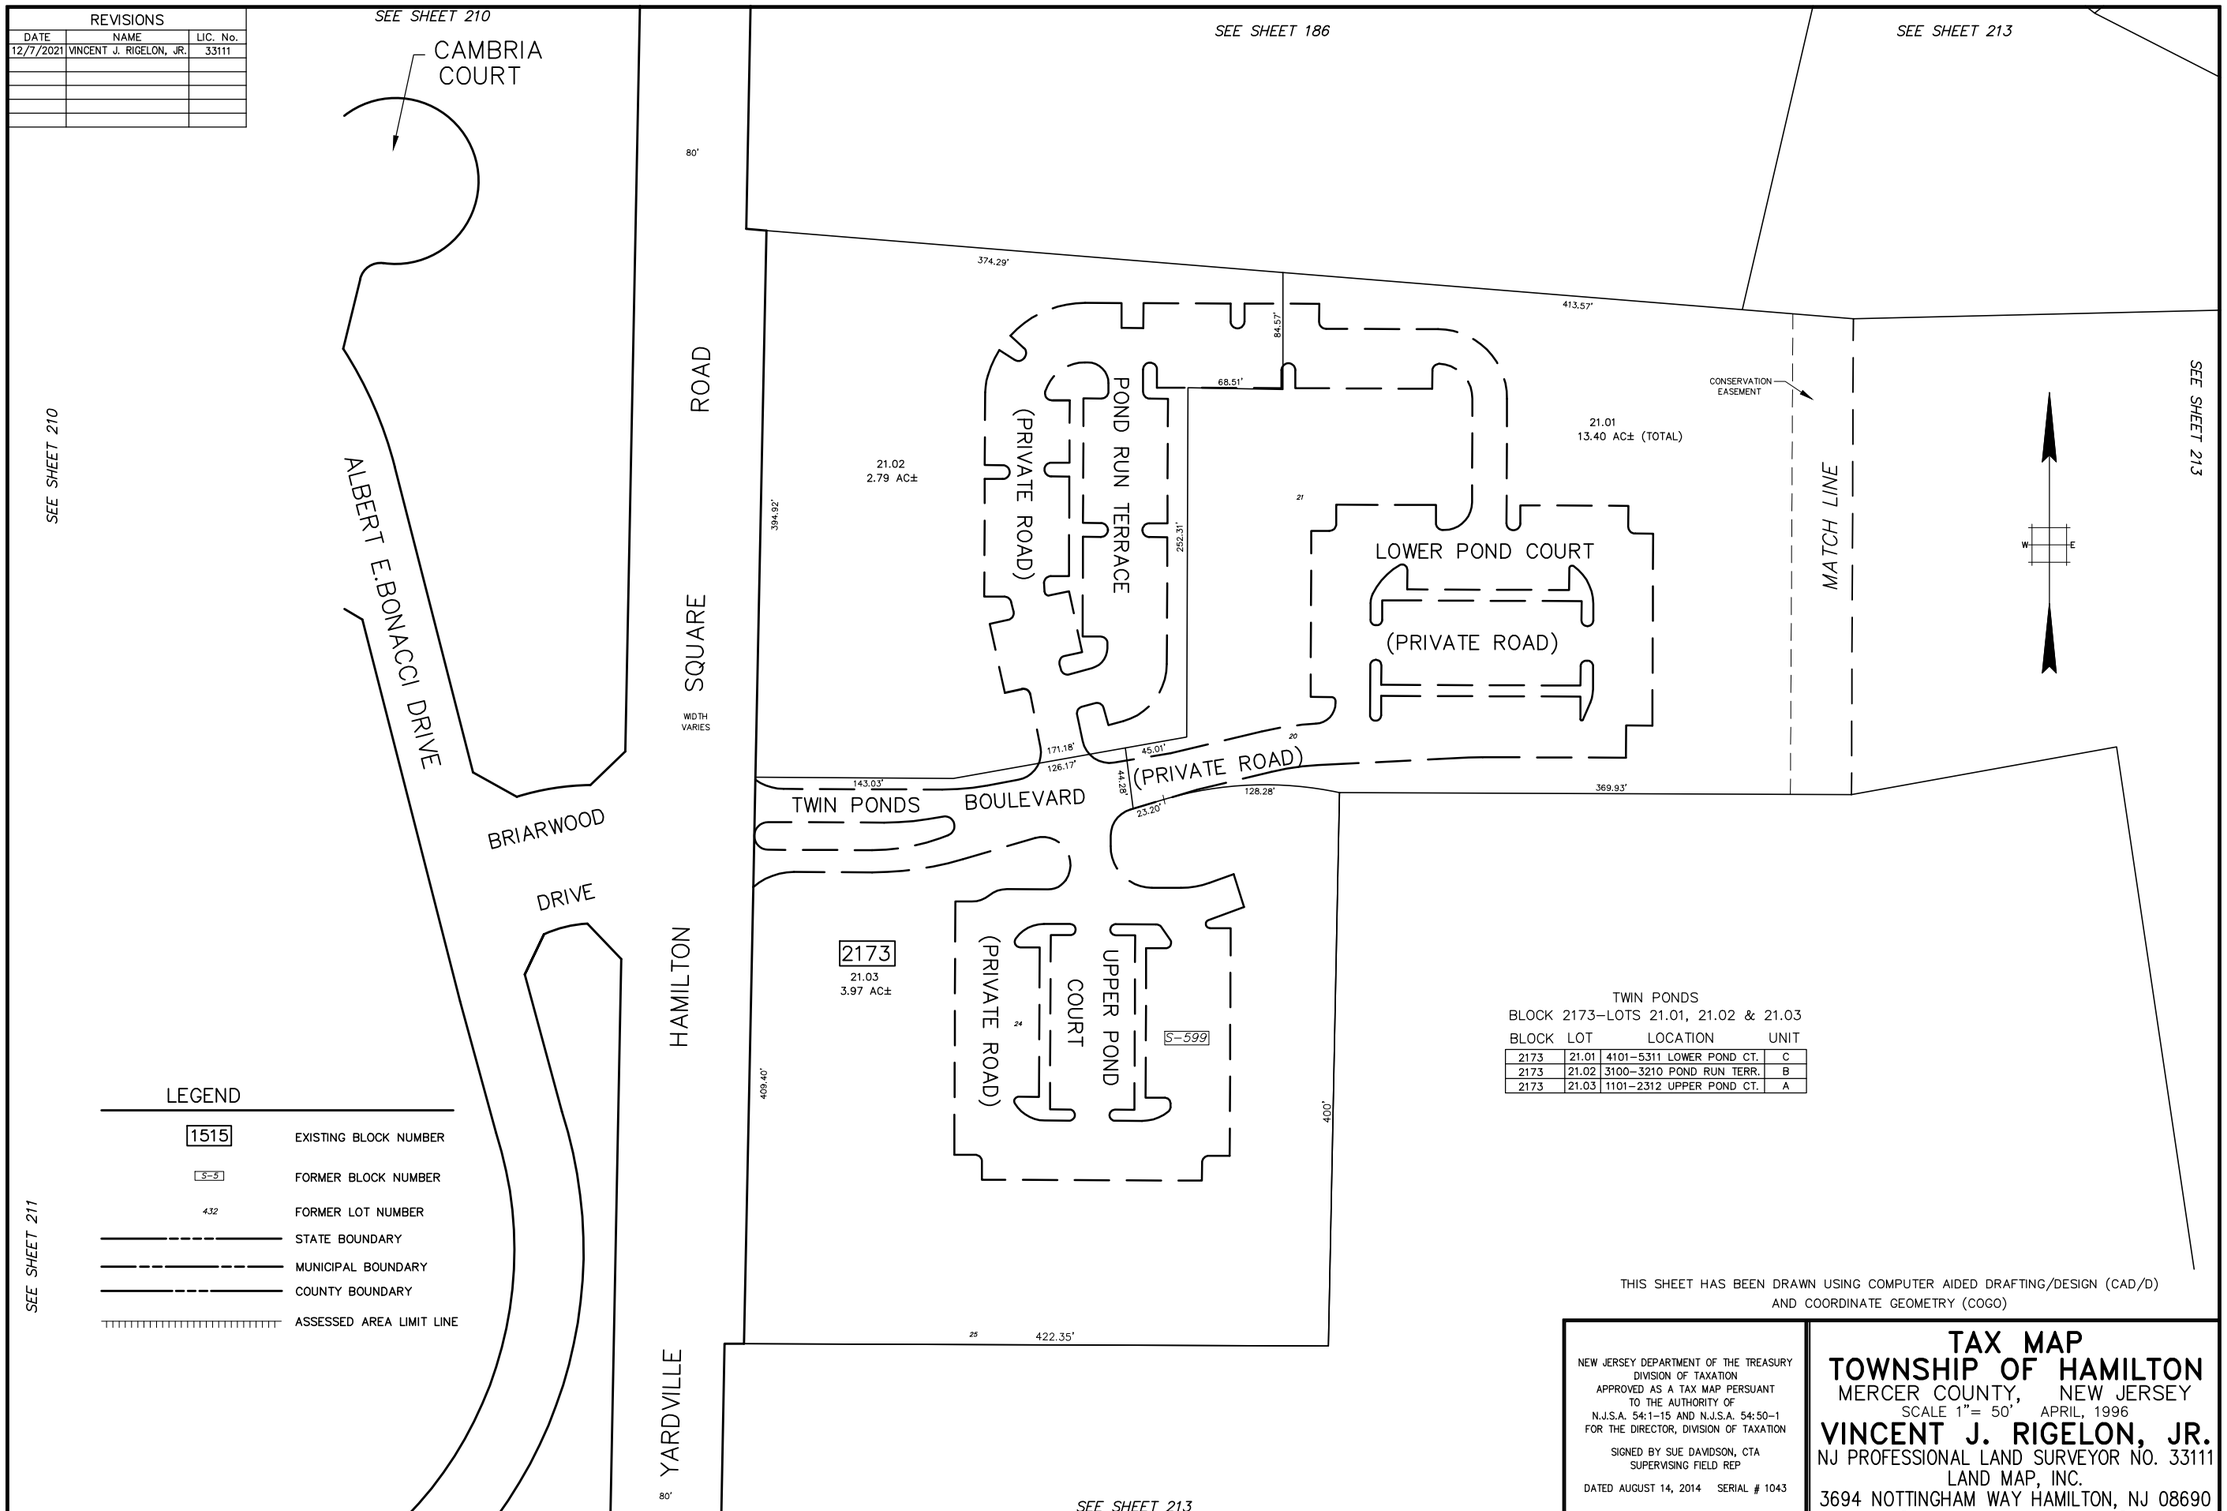

TWIN PONDS
BLOCK 2173–LOTS 21.01, 21.02 & 21.03

BLOCK	LOT	LOCATION	UNIT
2173	21.01	4101–5311 LOWER POND CT.	C
2173	21.02	3100–3210 POND RUN TERR.	B
2173	21.03	1101–2312 UPPER POND CT.	A

THIS SHEET HAS BEEN DRAWN USING COMPUTER AIDED DRAFTING/DESIGN (CAD/D) AND COORDINATE GEOMETRY (COGO)

NEW JERSEY DEPARTMENT OF THE TREASURY
DIVISION OF TAXATION
APPROVED AS A TAX MAP PERSUANT
TO THE AUTHORITY OF
N.J.S.A. 54:1–15 AND N.J.S.A. 54:50–1
FOR THE DIRECTOR, DIVISION OF TAXATION

SIGNED BY SUE DAVIDSON, CTA
SUPERVISING FIELD REP

DATED AUGUST 14, 2014 SERIAL # 1043

TAX MAP
TOWNSHIP OF HAMILTON
MERCER COUNTY, NEW JERSEY
SCALE 1"= 50' APRIL, 1996

VINCENT J. RIGELON, JR.
NJ PROFESSIONAL LAND SURVEYOR NO. 33111
LAND MAP, INC.
3694 NOTTINGHAM WAY HAMILTON, NJ 08690

"TO SHOW CONDITIONS AS OF JULY 14, 2014"