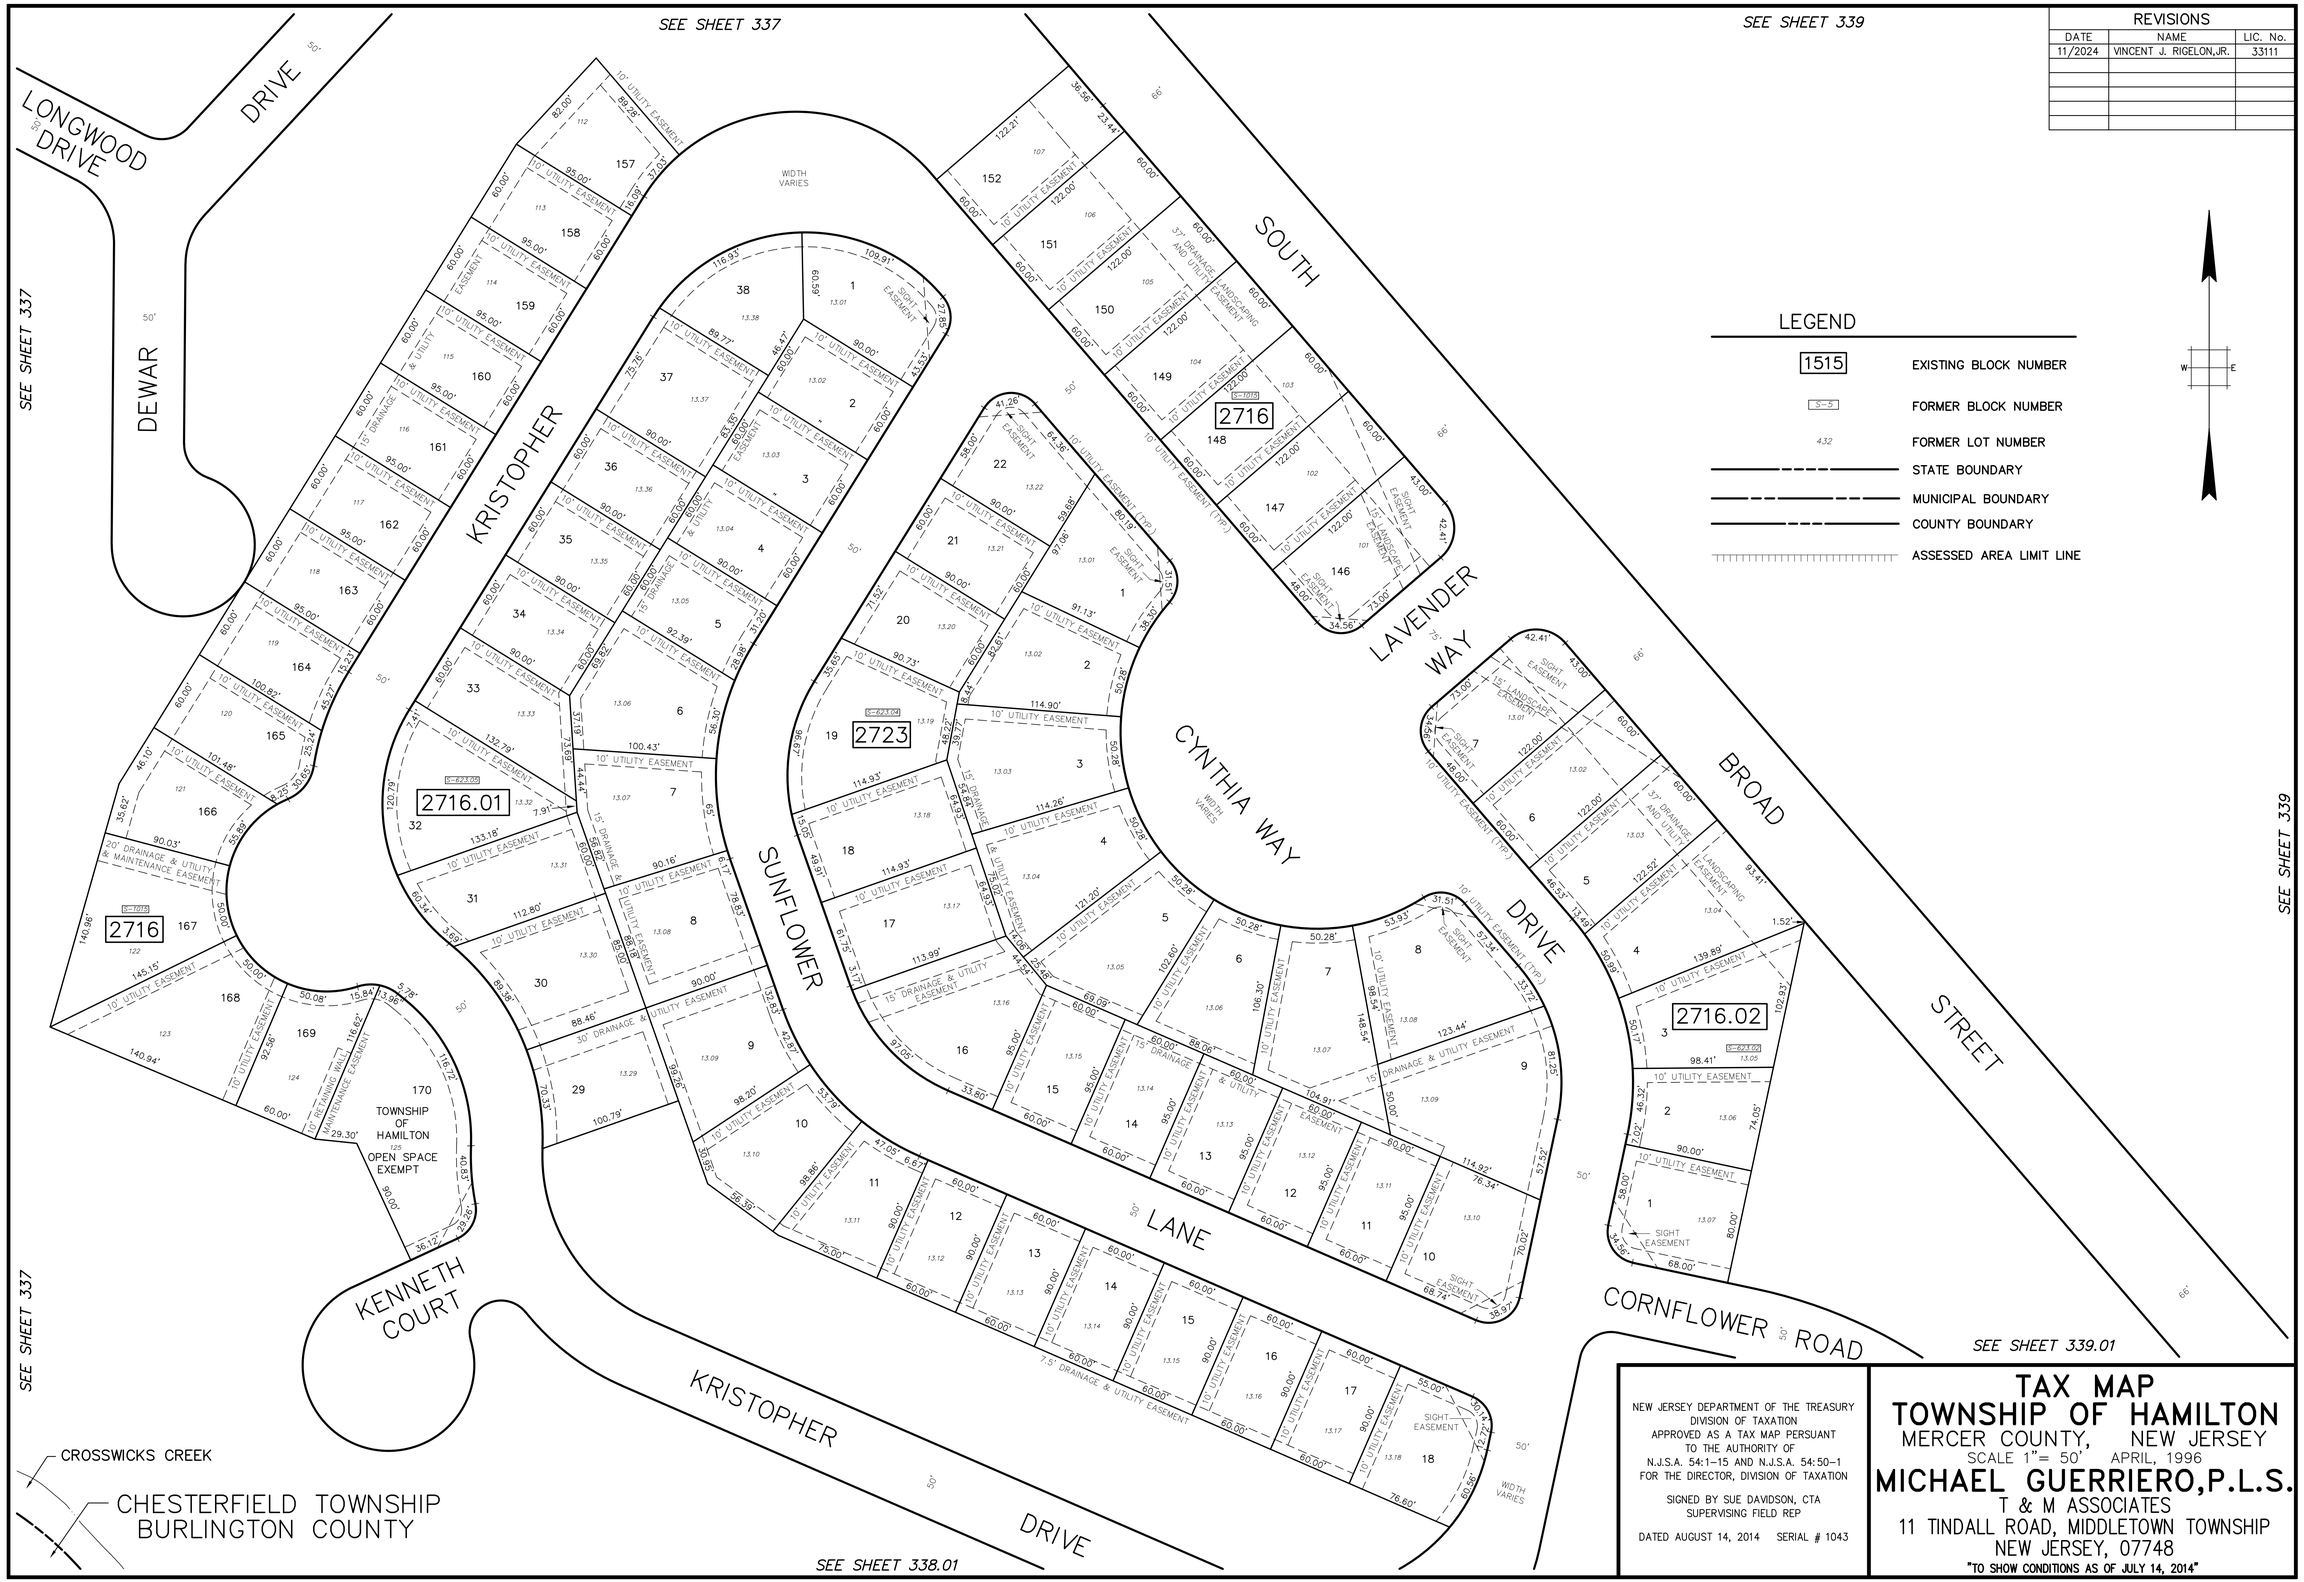


| REVISIONS | | |
|---|---|---|
| DATE | NAME | LIC. No. |
| 11/2024 | VINCENT J. RIGELON,JR. | 33111 |
| | | |
| | | |
| | | |
| | | |
| | | |

NEW JERSEY DEPARTMENT OF THE TREASURY
DIVISION OF TAXATION
APPROVED AS A TAX MAP PERSUANT
TO THE AUTHORITY OF
N.J.S.A. 54:1-15 AND N.J.S.A. 54:50-1
FOR THE DIRECTOR, DIVISION OF TAXATION

SIGNED BY SUE DAVIDSON, CTA
SUPERVISING FIELD REP

DATED AUGUST 14, 2014 SERIAL # 1043

# TAX MAP
# TOWNSHIP OF HAMILTON

MERCER COUNTY, NEW JERSEY

SCALE 1"= 50' APRIL, 1996

**MICHAEL GUERRIERO,P.L.S.**
T & M ASSOCIATES
11 TINDALL ROAD, MIDDLETOWN TOWNSHIP
NEW JERSEY, 07748

"TO SHOW CONDITIONS AS OF JULY 14, 2014"